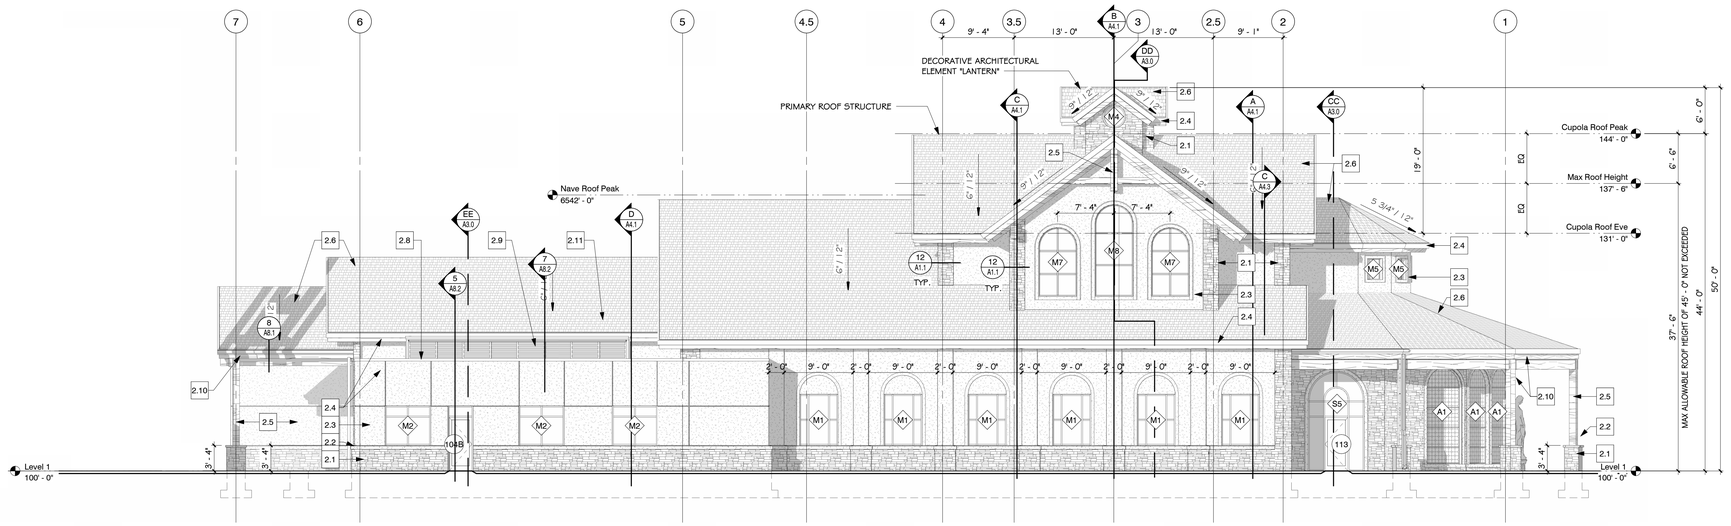

1. North Elevation - Base Bid

1/8" = 1'-0"

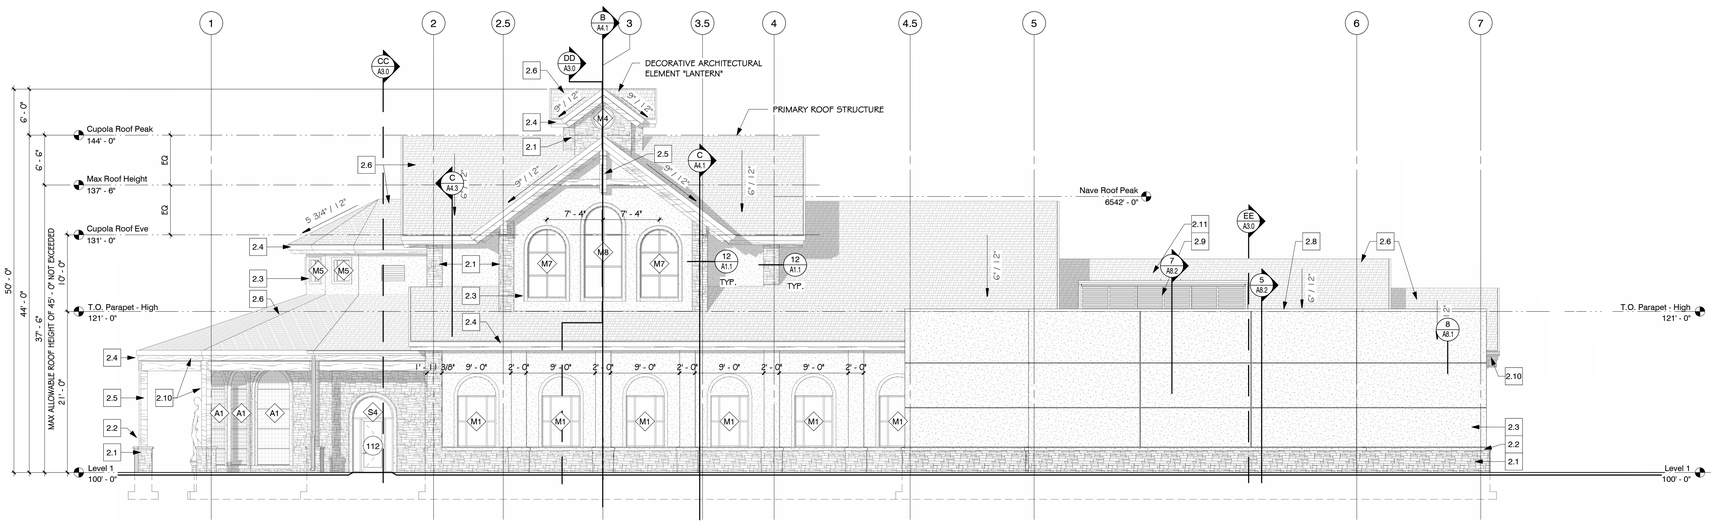

2. South Elevation - Base Bid

1/8" = 1'-0"

Keynote Legend - Elevations

2.1	STONE VENEER - LEDGESTONE PATTERN
2.2	STONE WAINSCOT CAP
2.3	FIELD STUCCO - (COLOR 1)
2.4	METAL TRIM - DARK BRONZE
2.5	WOOD STRUCTURE - DARK OAK
2.6	ASPHALT SHINGLES
2.7	STEEL TUBE STRUCTURE - DARK BRONZE
2.8	PARAPET CAP
2.9	PREFABRICATED ROOF SCREENS
2.10	MTL. GUTTER AND DOWNSPOUTS - DARK BRONZE
2.11	MECH. UNIT, PT. TO MATCH MECH. SCREEN, TYP. - RE: MECH.
2.12	STUCCO ACCENT TRIM - (COLOR 2)
2.13	STUCCO ACCENT - (COLOR 3)

Eidos ARCHITECTS
5400 Greenwood Plaza Blvd.
Greenwood Village, CO 80111
Phone: 720-200-0630

© 2026

Consultants:

NOT FOR CONSTRUCTION
5/18/2026 9:48:26 AM

Project Title:

New Church & Parish Hall

St. Mary Catholic Parish

Gypsum, Colorado

Mark	Date	Description
	04.03.26	100% DDs - REV 1
	02.27.26	100% DDs

Project Number:	25019
Drawn By:	PB, CM
Checked By:	JR

Sheet Title:

Exterior Elevations - N/S

A2.0

C:\Users\cmorey\Documents\25047 St. Mary A23_CMorey@eidosarch.com.rvt

5/18/2026 9:48:26 AM

0" 1/2" 1" 2" 4"

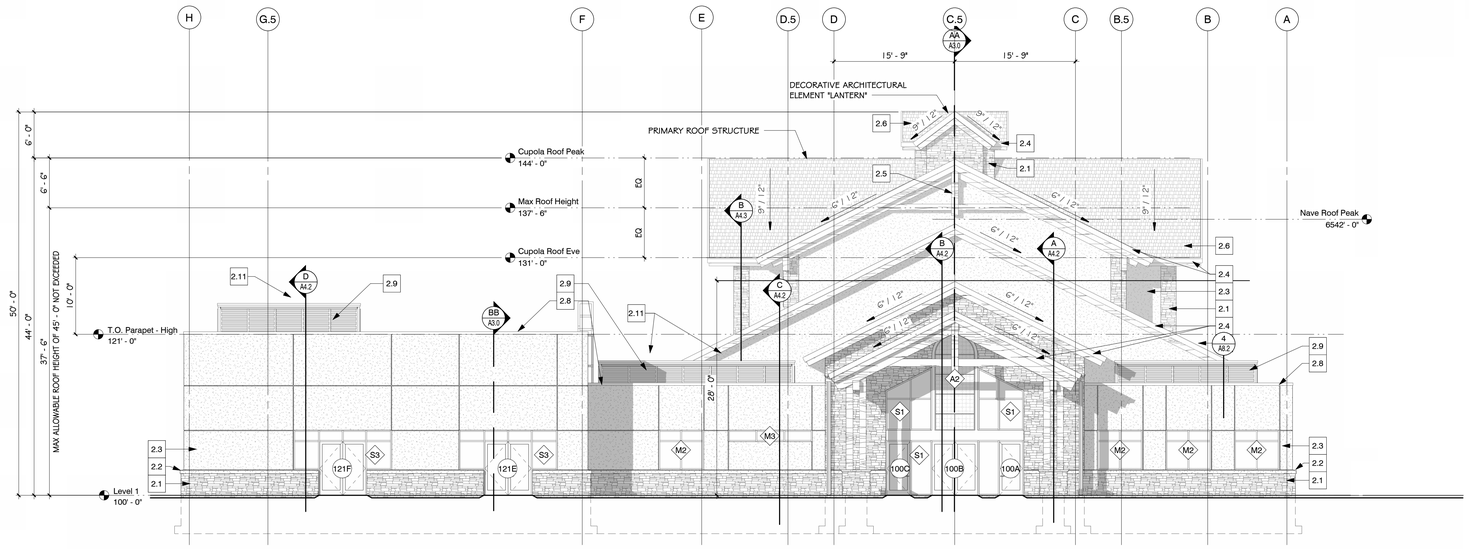

1. East Elevation - Base Bid

1/8" = 1'-0"

2. West Elevation - Base Bid

1/8" = 1'-0"

Keynote Legend - Elevations

2.1	STONE VENEER - LEDGESTONE PATTERN
2.2	STONE WAINSCOT CAP
2.3	FIELD STUCCO - (COLOR 1)
2.4	METAL TRIM - DARK BRONZE
2.5	WOOD STRUCTURE - DARK OAK
2.6	ASPHALT SHINGLES
2.7	STEEL TUBE STRUCTURE - DARK BRONZE
2.8	PARAPET CAP
2.9	PREFABRICATED ROOF SCREENS
2.10	MTL. GUTTER AND DOWNSPOUTS - DARK BRONZE
2.11	MECH. UNIT, PT. TO MATCH MECH. SCREEN, TYP. - RE: MECH.
2.12	STUCCO ACCENT TRIM - (COLOR 2)
2.13	STUCCO ACCENT - (COLOR 3)

Eidos ARCHITECTS
5400 Greenwood Plaza Blvd.
Greenwood Village, CO 80111
Phone: 720-200-0630

© 2026

Consultants:

NOT FOR CONSTRUCTION
5/18/2026 9:48:37 AM

Project Title:

New Church & Parish Hall

St. Mary Catholic Parish

Gypsum, Colorado

Mark	Date	Description
	04.03.26	100% DDs - REV 1
	02.27.26	100% DDs

Project Number:	25019
Drawn By:	PB, CM
Checked By:	JR

Sheet Title:

Exterior Elevations - E/W

A2.1

C:\Users\cmorey\Documents\25047 St. Mary A23_CMorey@eidosarch.com.rvt

5/18/2026 9:48:37 AM

0" 1/2" 1" 2" 4"